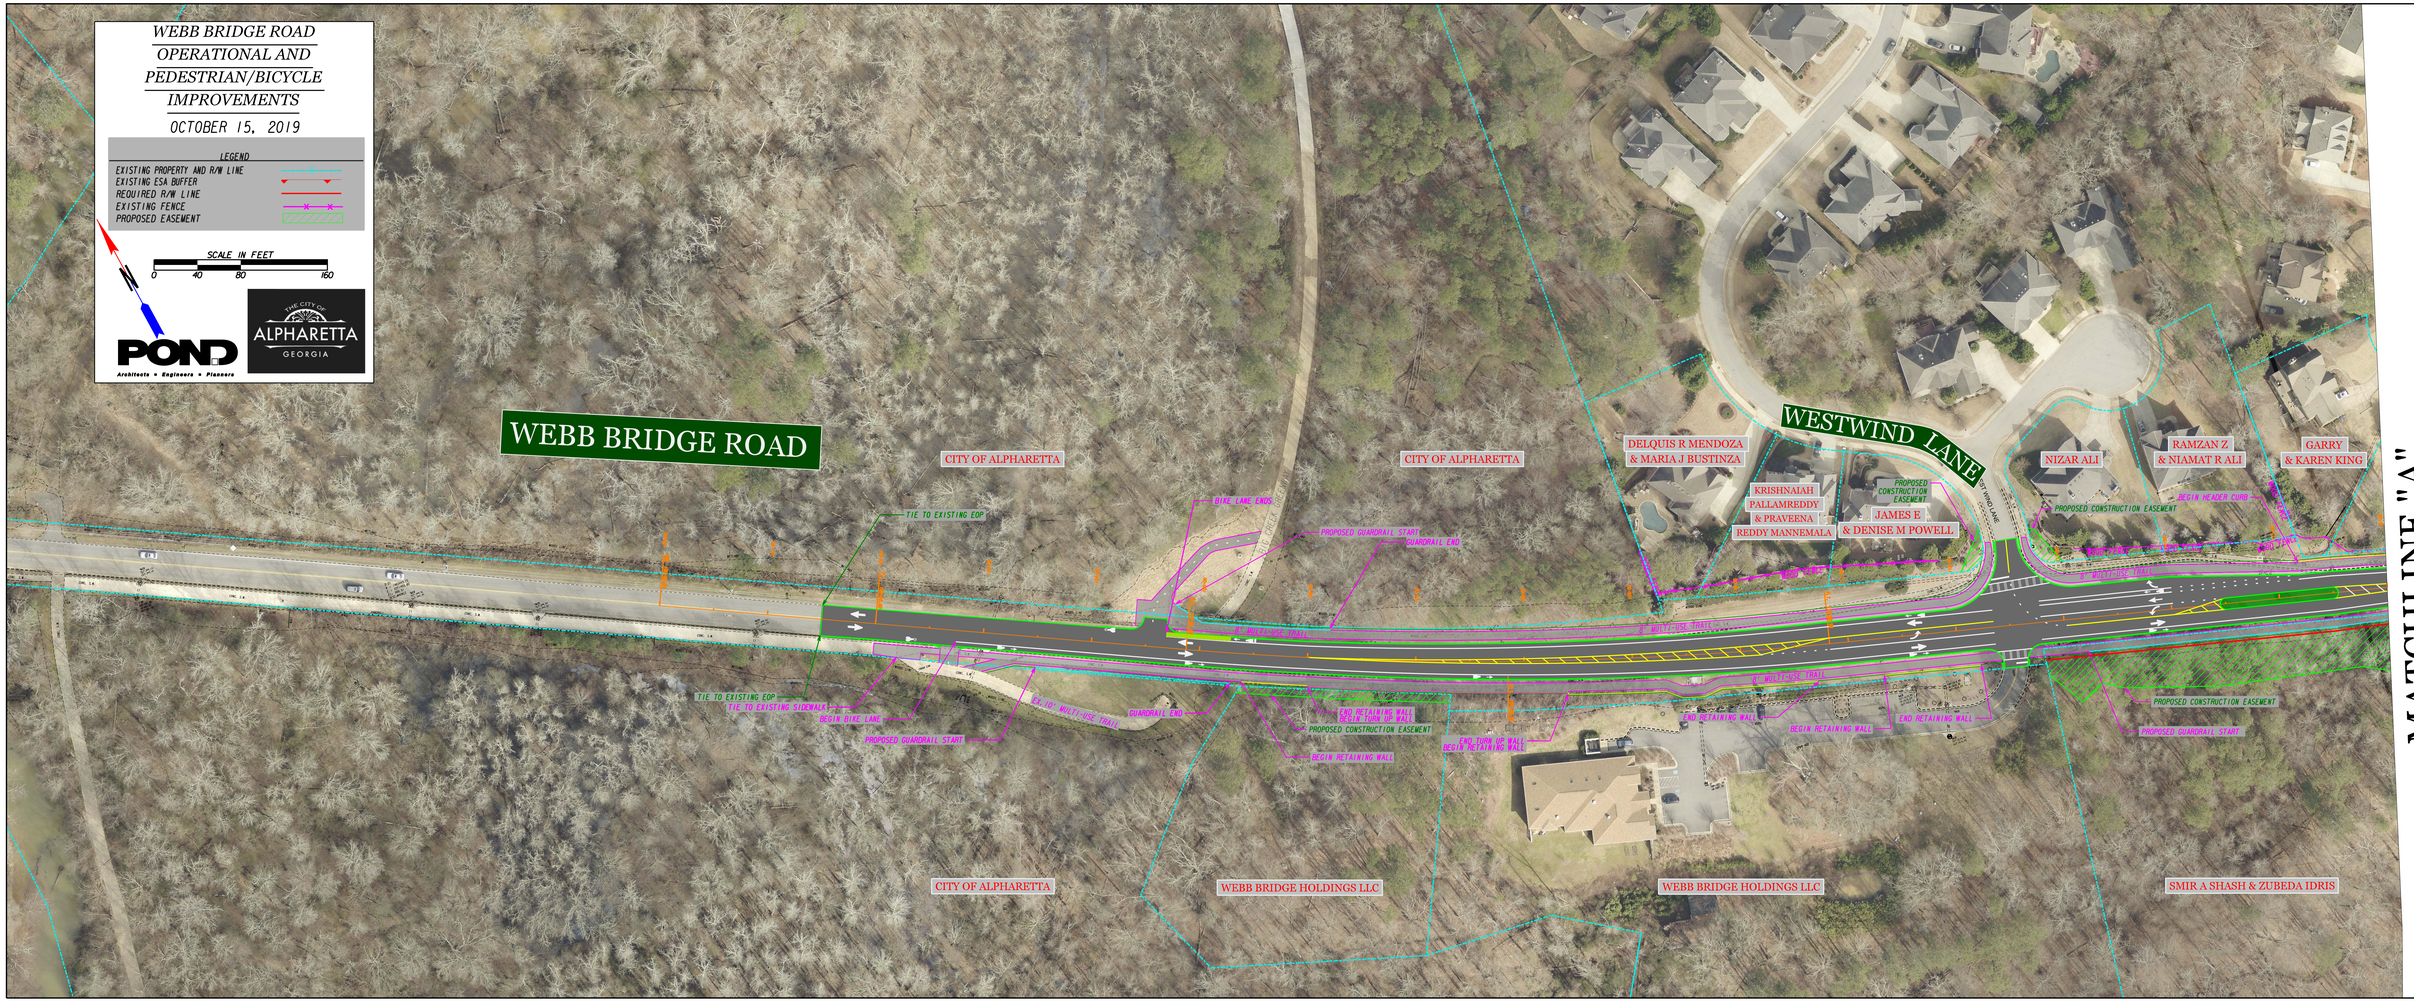
WEBB BRIDGE ROAD
OPERATIONAL AND
PEDESTRIAN/BICYCLE
IMPROVEMENTS
OCTOBER 15, 2019
LEGEND
EXISTING PROPERTY AND R/W LINE
EXISTING ESA BUFFER
REQUIRED R/W LINE
EXISTING FENCE
PROPOSED EASEMENT
SCALE IN FEET
0 40 80 160
N
POND
Architects • Engineers • Planners
THE CITY OF ALPHARETTA GEORGIA
WEBB BRIDGE ROAD
WESTWIND LANE
CITY OF ALPHARETTA
CITY OF ALPHARETTA
DELQUIS R MENDOZA & MARIA J BUSTINZA
KRISHNAIAH PALLAMREDDY & PRAVEENA REDDY MANNEMALA
JAMES E & DENISE M POWELL
NIZAR ALI
RAMZAN Z & NIAMAT R ALI
GARRY & KAREN KING
PROPOSED CONSTRUCTION EASEMENT
TIE TO EXISTING EOP
TIE TO EXISTING SIDEWALK
PROPOSED GUARDRAIL START
GUARDRAIL END
PROPOSED CONSTRUCTION EASEMENT
WEBB BRIDGE HOLDINGS LLC
WEBB BRIDGE HOLDINGS LLC
SMIR A SHASH & ZUBEDA IDRIS
MATCHLINE "A"